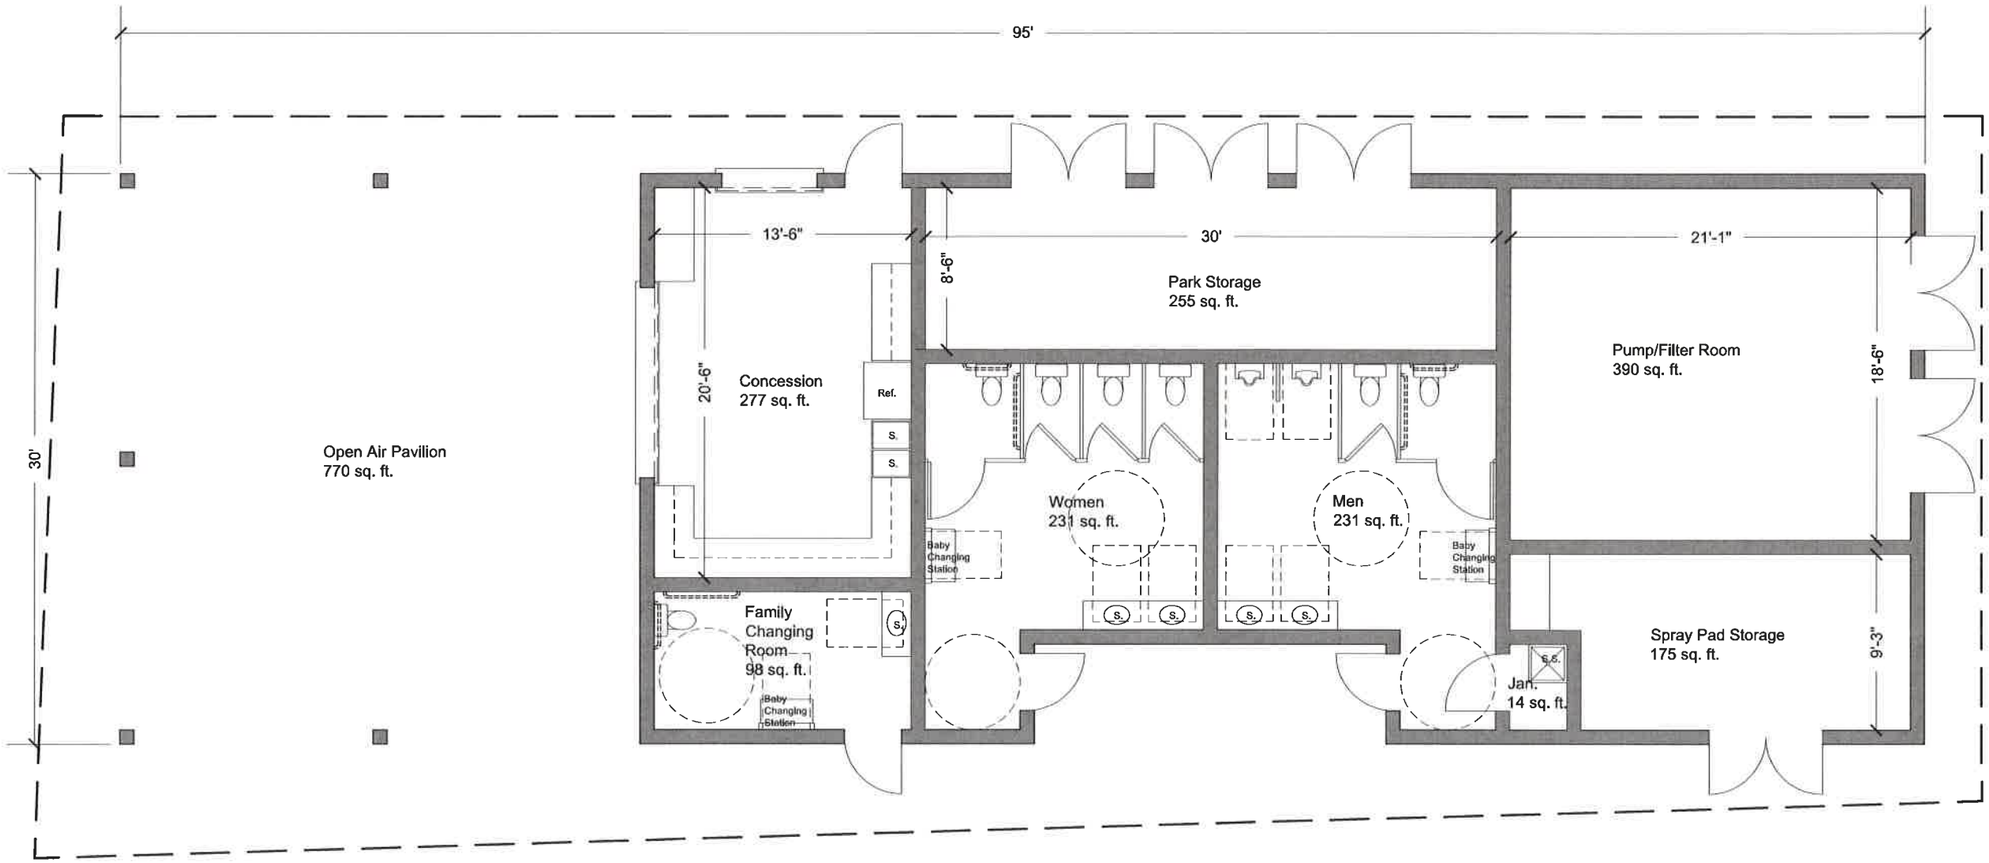

Enclosed Structure - 1930 sq. ft.
Total Built Area (Building Pad) - 2850 sq. ft.

PLAN ALTERNATIVE A - *SCALE 1/8"=1'-0"*

John A. Antoline Memorial Park - Phase I Construction Document Preparation
Main Pavilion
Monaca, PA
October 2014

S/G/A LANDSCAPE ARCHITECTURE PLANNING
STROMBERG/GARRIGAN & ASSOCIATES

LANDMARKS SGA, LLC
Architecture - Historic Preservation - Adaptive Reuse

In Association with:
Widmer Engineering, Inc.

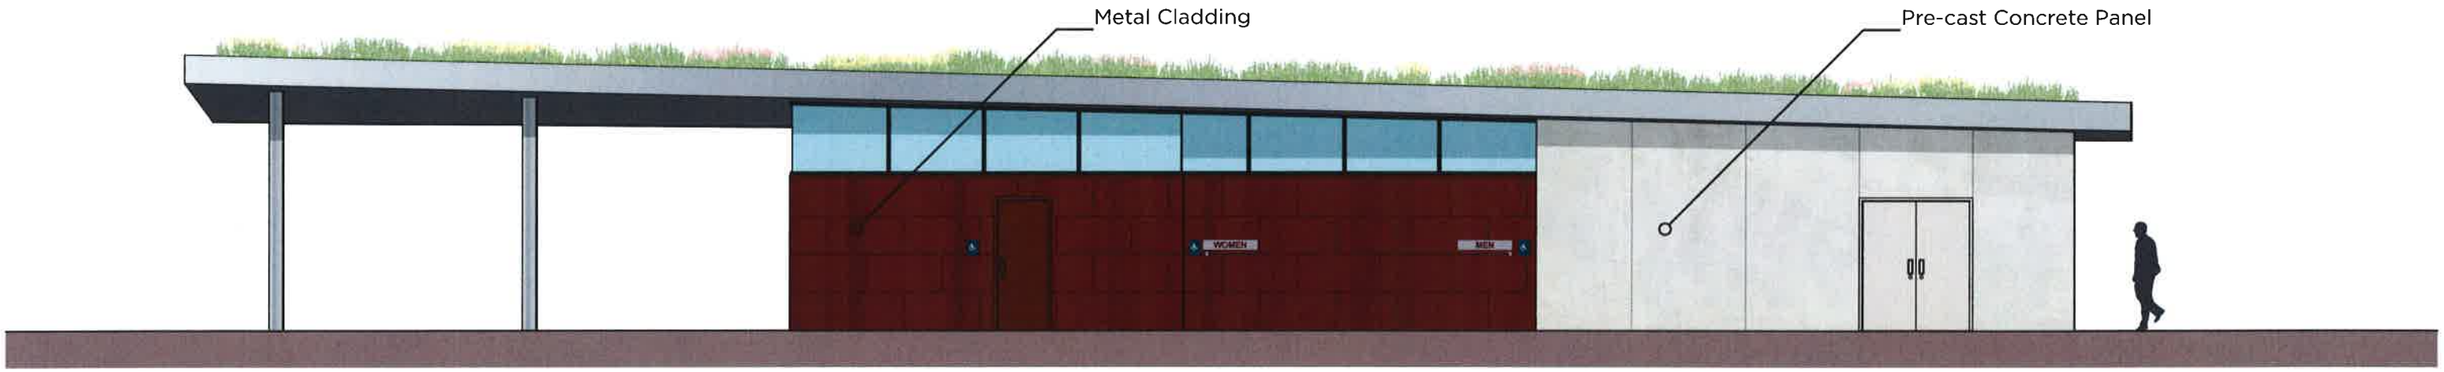

SOUTH ELEVATION- ALTERNATIVE STUDIES - *SCALE 1/8"=1'-0"*

John A. Antoline Memorial Park - Phase I Construction Document Preparation
Main Pavilion
Monaca, PA
October 2014

S/G/A LANDSCAPE ARCHITECTURE PLANNING
STROMBERG/GARRIGAN & ASSOCIATES

LANDMARKS SGA, LLC
Architecture - Historic Preservation - Adaptive Reuse

In Association with:
Widmer Engineering, Inc.

Watershed House - University of Maryland

Wagner Park Pavilion - Willis Pember Architects, Inc.

Lyon Park Pavilion - Adrienne McCray, Lee & Associates

Watershed House - University of Maryland

Wagner Park Pavilion - Willis Pember Architects, Inc.

Lyon Park Pavilion - Adrienne McCray, Lee & Associates

NKU Griffin Hall - Goody Clancy

PRECEDENT IMAGES

John A. Antoline Memorial Park - Phase I Construction Document Preparation
Main Pavilion
Monaca, PA
October 2014